THE CHESAPEAKE & OHIO RAILWAY COMPANY

FAIRBANKS, MORSE & COMPANY
800 TON
COALING STATION
AT HINTON

SUMMERS COUNTY - - - WEST VIRGINIA

HINTON DIVISION - - - NEW RIVER SUBDIVISION

SCALE: 1/4" = 1 FOOT

CIRCA 1946
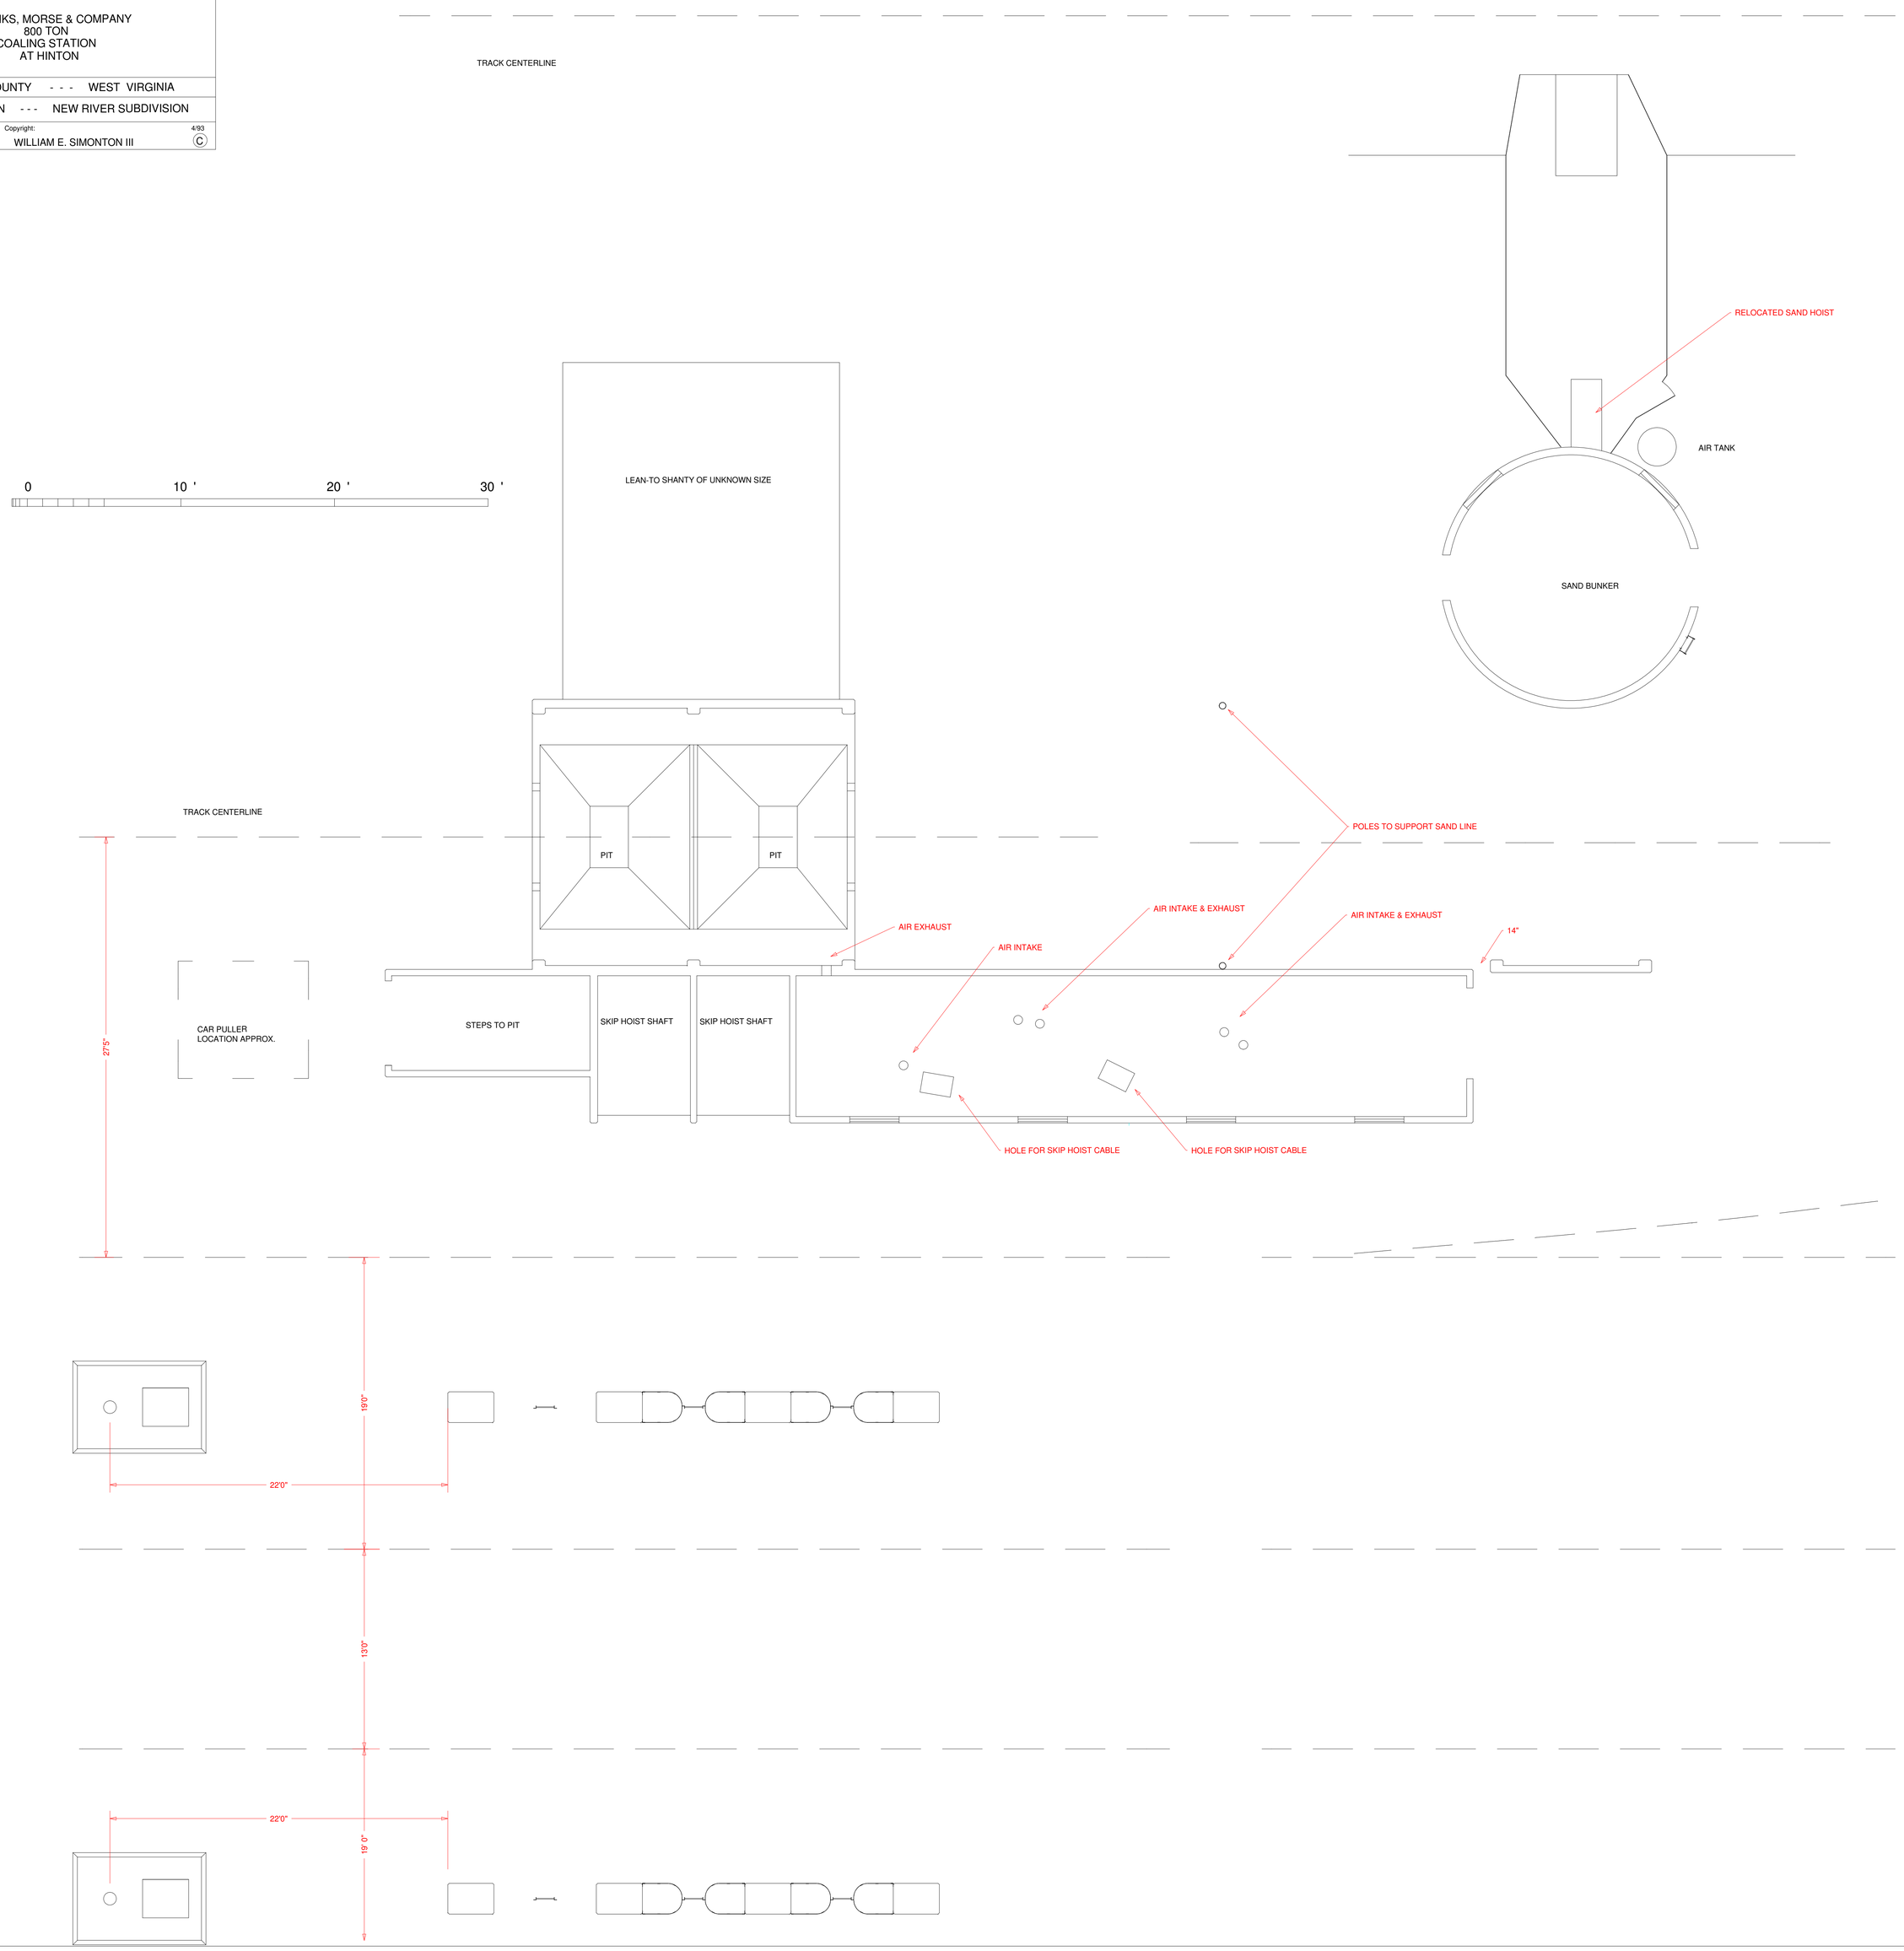
Copyright: WILLIAM E. SIMONTON III 4/93 ©