THE CHESAPEAKE AND OHIO RAILWAY COMPANY

PP PROFILE STALLS 1 THRU 11
HINTON
SUMMERS COUNTY WEST VIRGINIA

HINTON DIVISION — NEW RIVER SUB-DIV

SCALE: 1" = 20' FILE: 11 DRAWN: 1-27
OFFICE DATE: 1-28 WILLIAM E. SIMONTON III
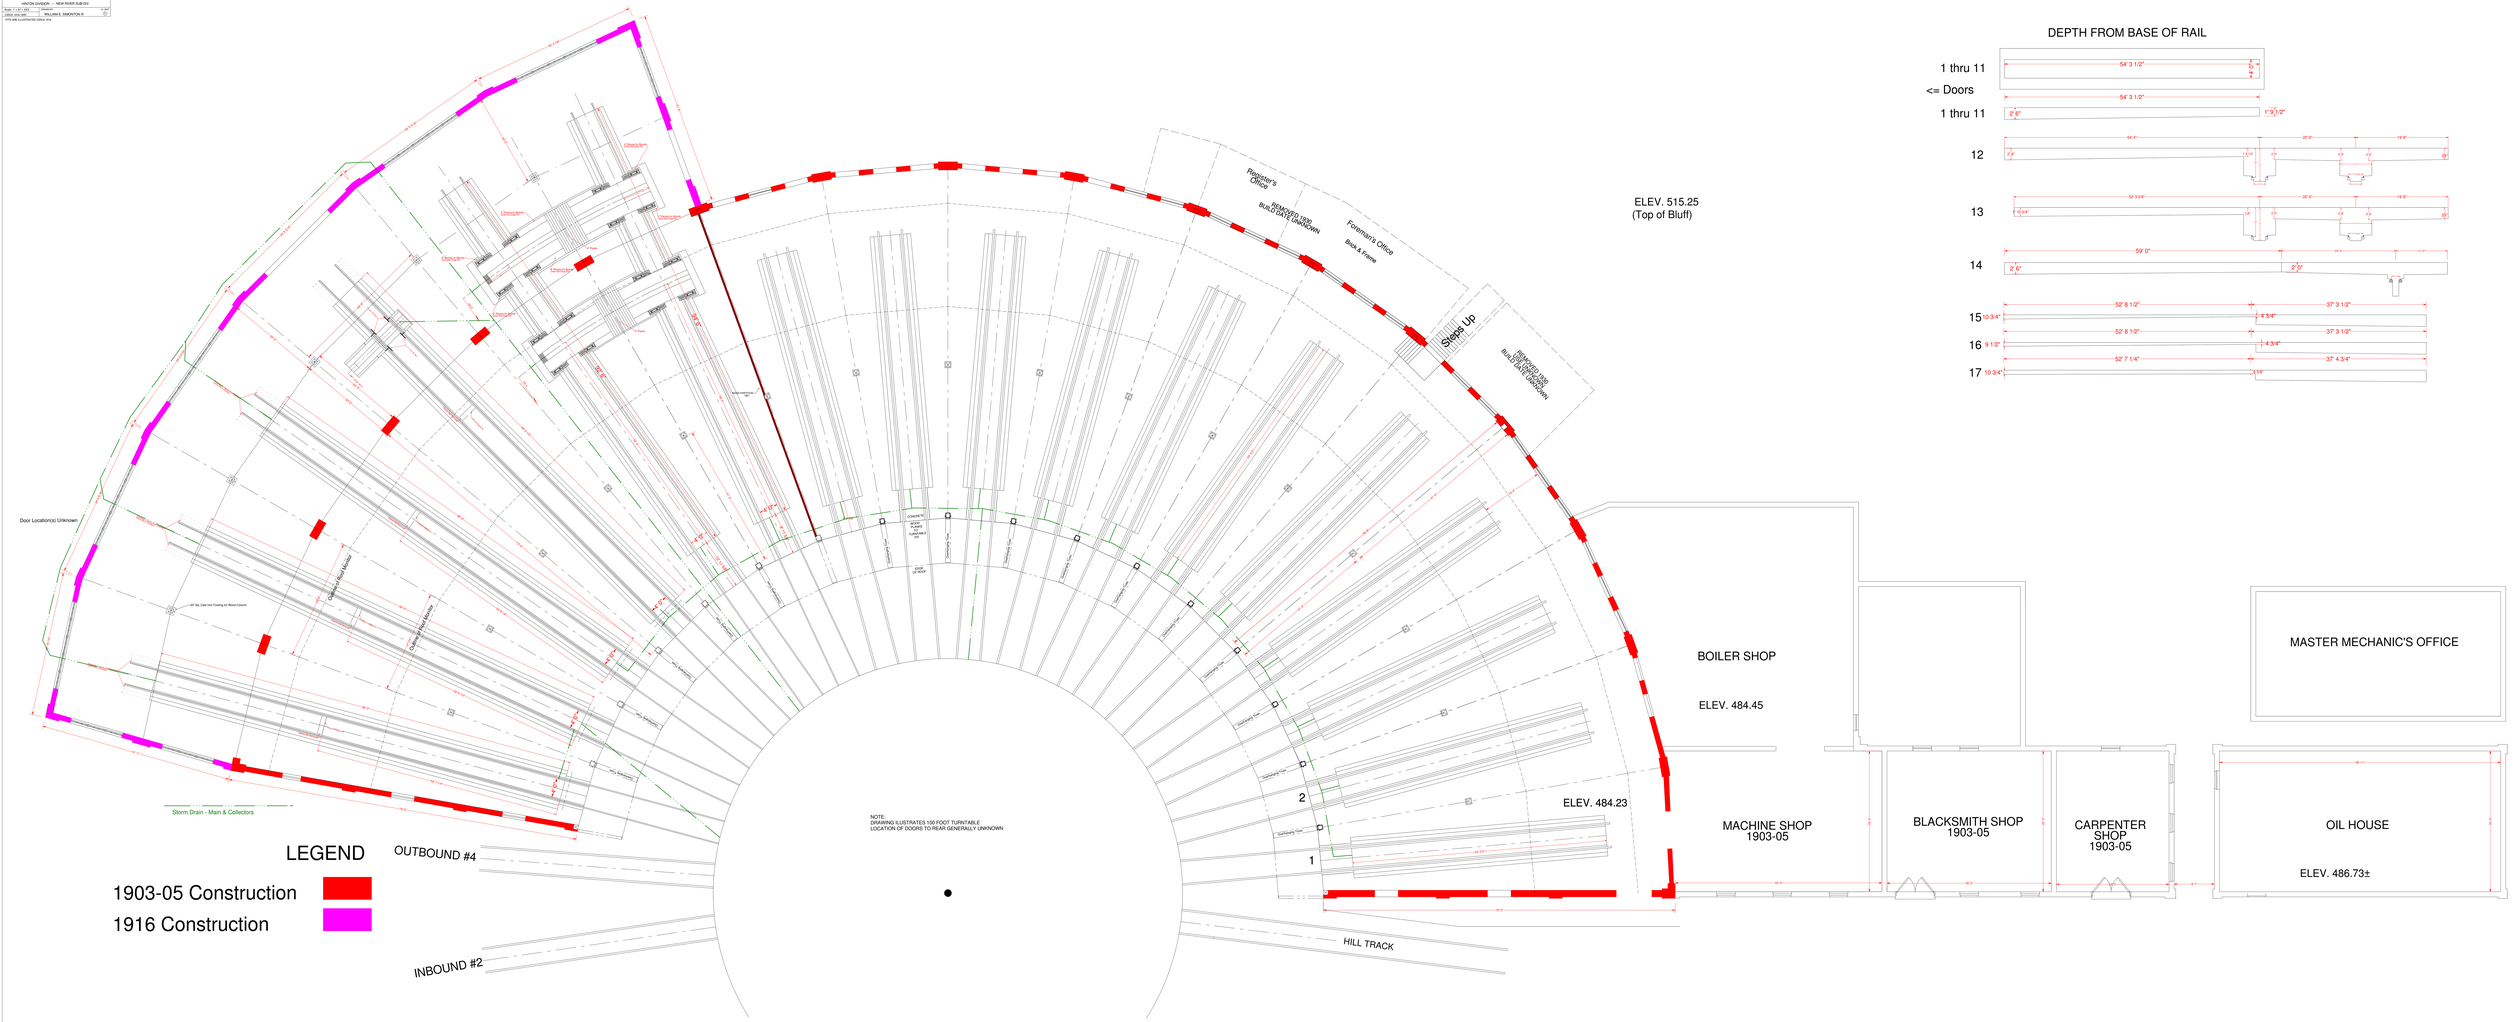
PP11.MB.ILLUSTRATED.DWG 1916