THE CHESAPEAKE & OHIO RAILWAY COMPANY

125 FOOT WASH RACK
CIRCA 1930 - 1947
AT HINTON

SUMMERS COUNTY - - - WEST VIRGINIA

HINTON DIVISION - - - NEW RIVER SUBDIVISION

SCALE: 1/4" = 1 FOOT
CIRCA 1930 - 1947

COPYRIGHT BY:
WILLIAM E. SIMONTON III
06/2005
Ⓒ

DRAWING FROM C & O STANDARD DESIGN DATED 1924

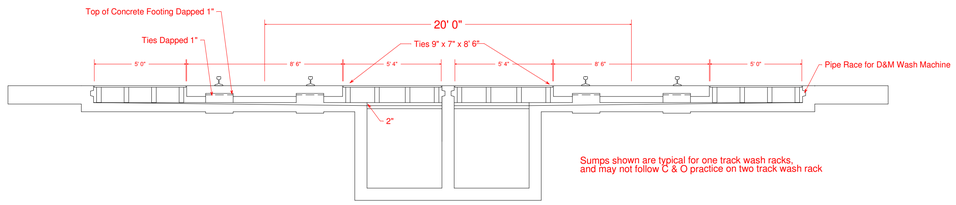

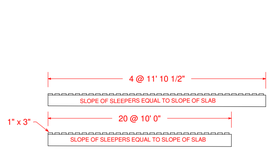

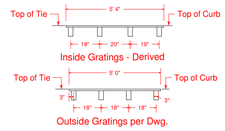

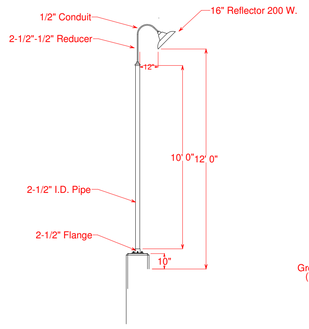

PER C & O DRAWING

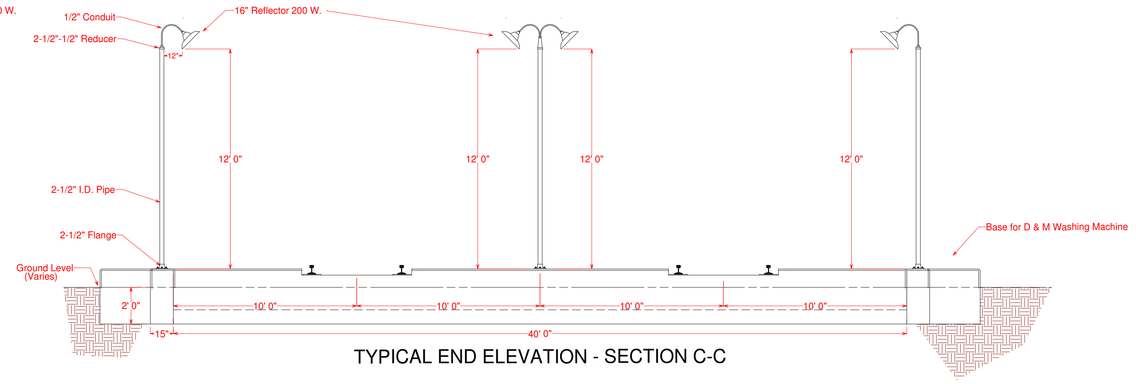

TYPICAL END ELEVATION - SECTION C-C

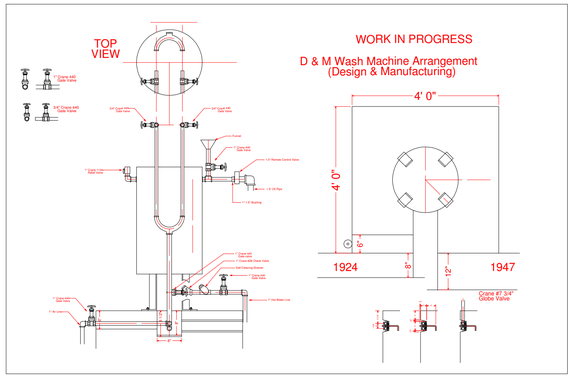

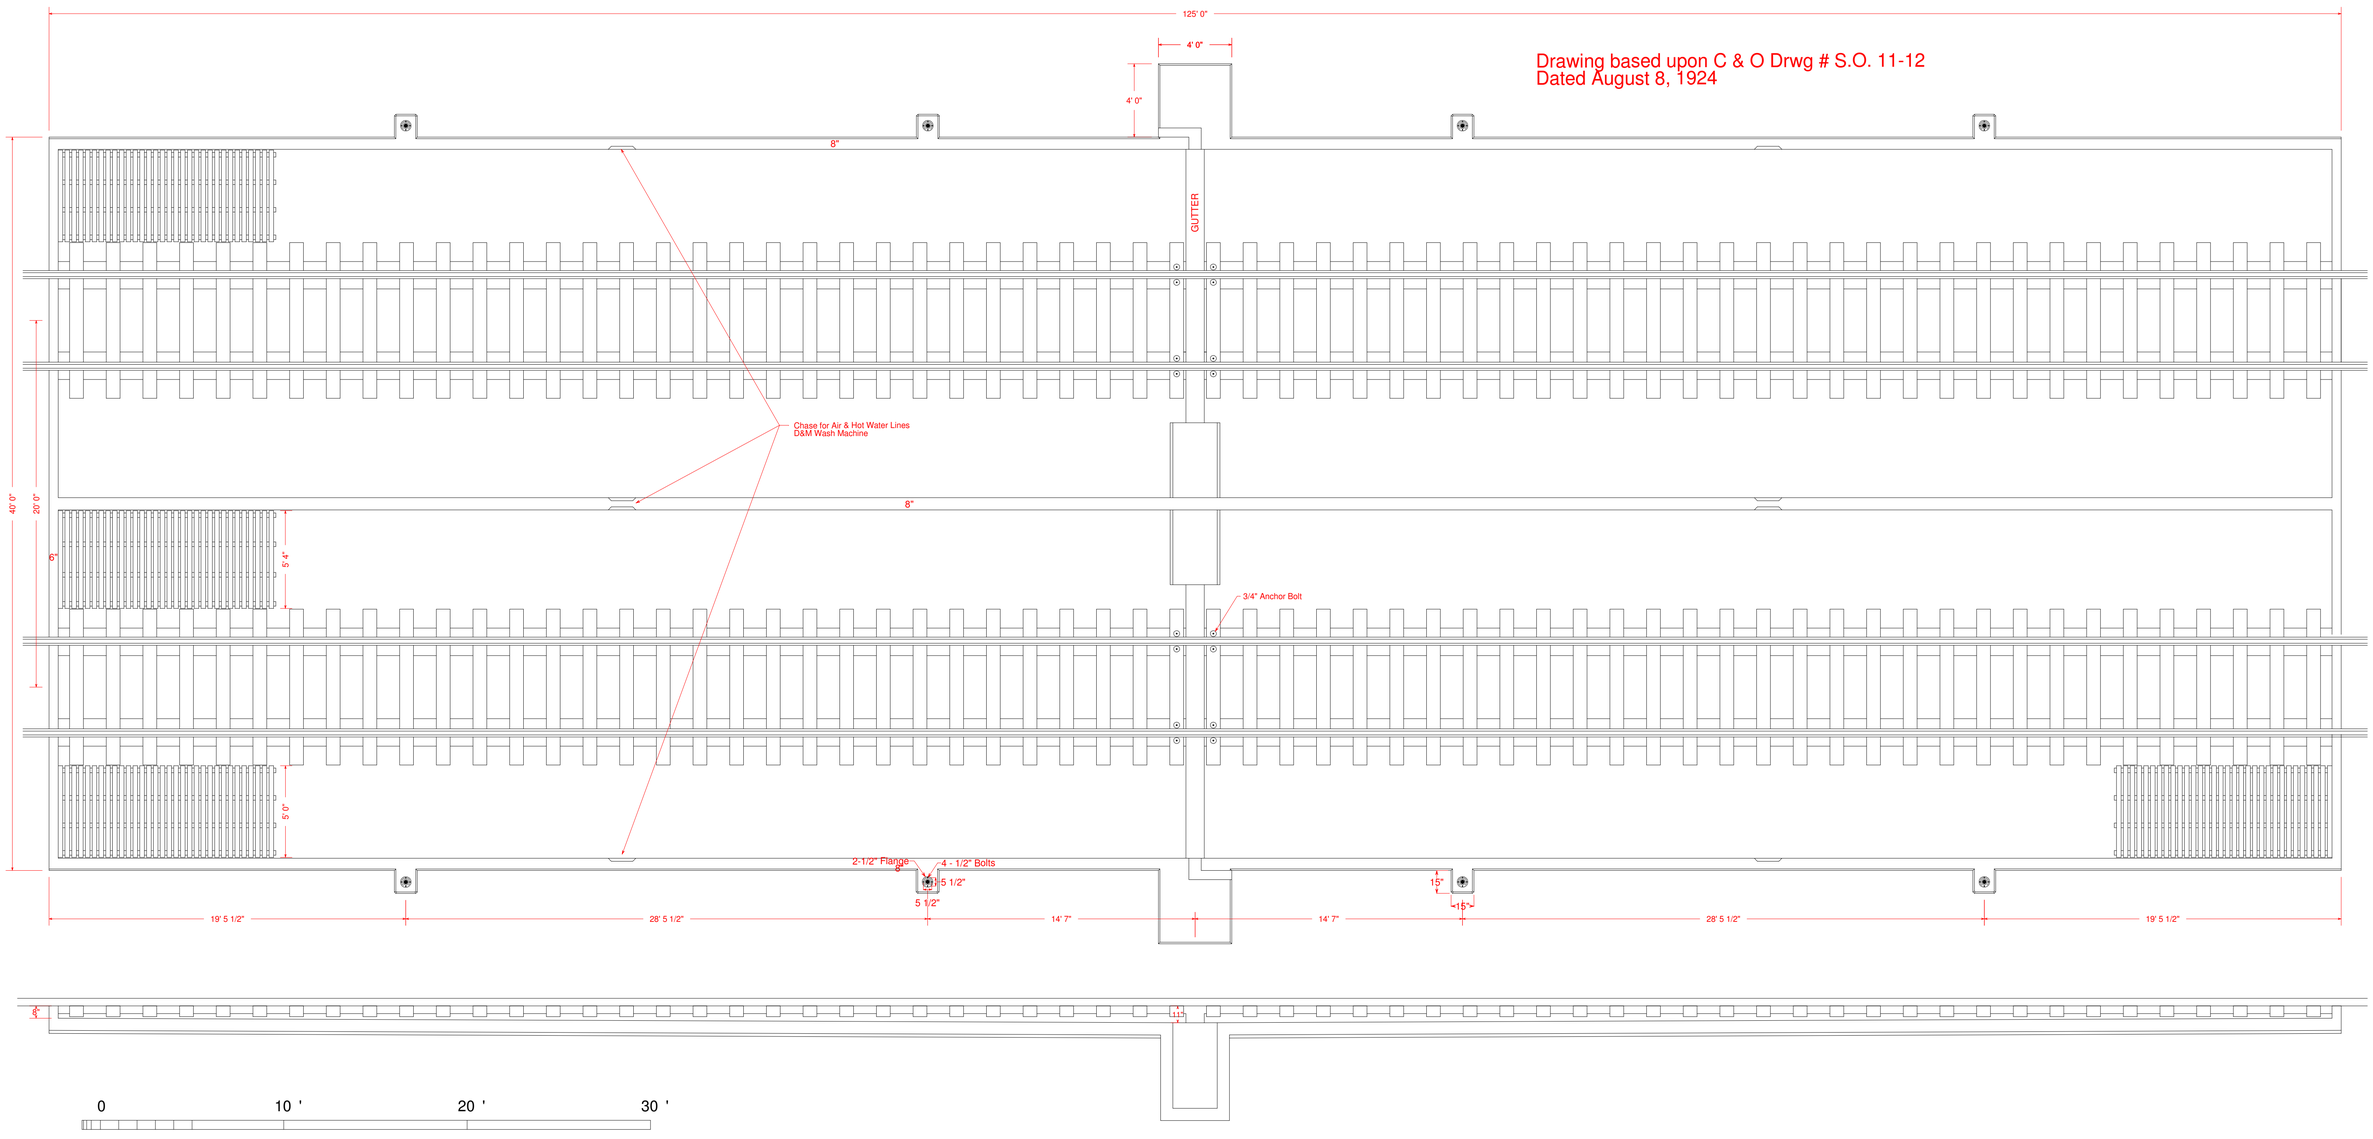

Drawing based upon C & O Drwg # S.O. 11-12
Dated August 8, 1924